## Construction Details

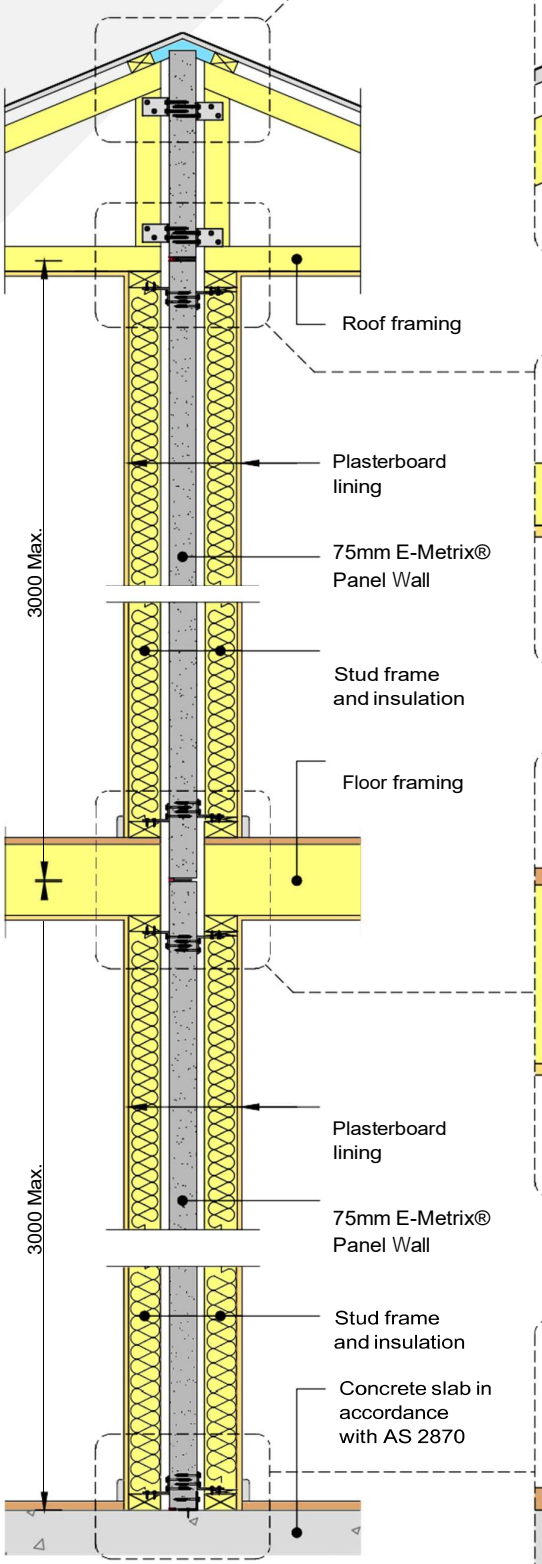



Figure 8 – Internal Party Wall Section

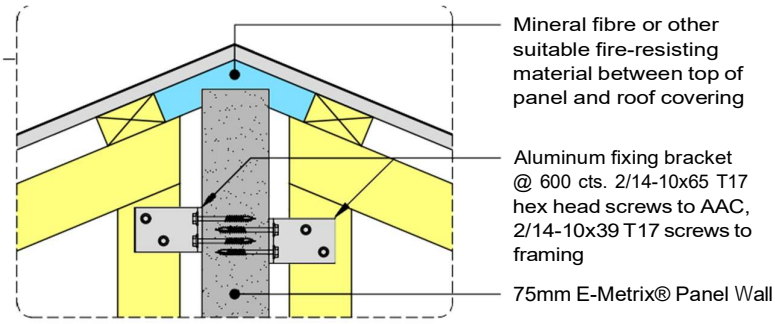



Figure 5 – Top of wall detail

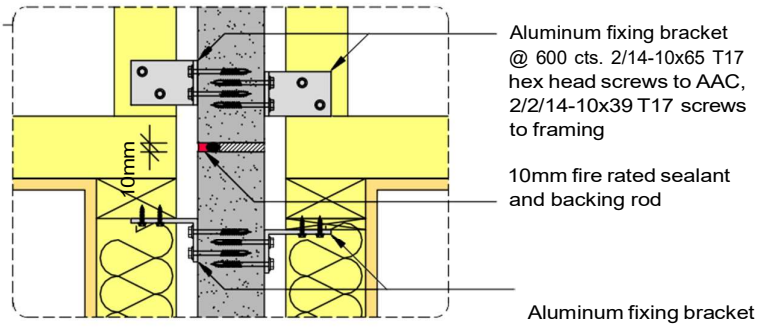



Figure 6 – Ceiling level detail

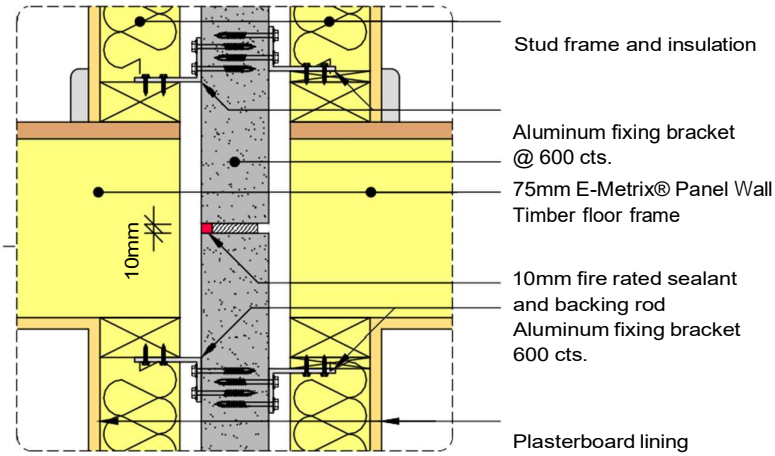



Figure 7 – Upper floor level detail

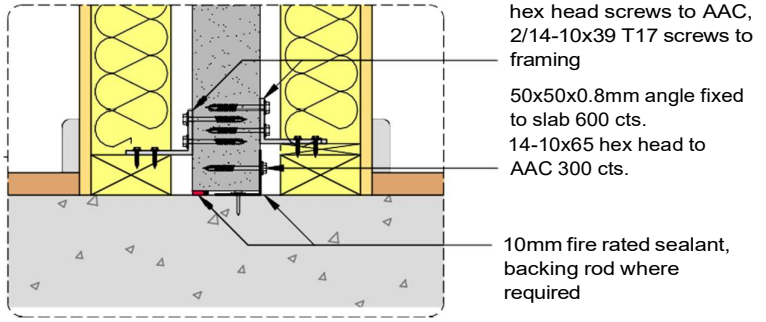



Figure 9 – Base of wall detail

## Construction Details (Continued)

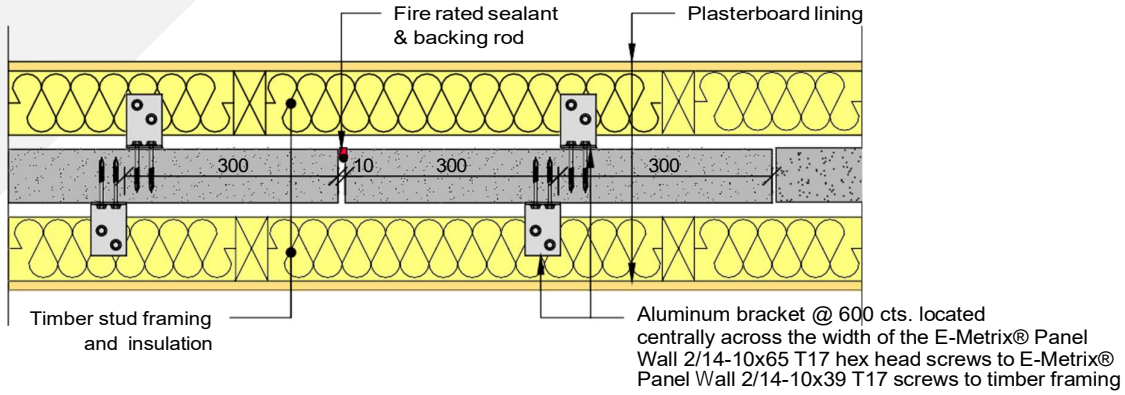



*Figure 10 – Vertical control joint detail (plan view)*

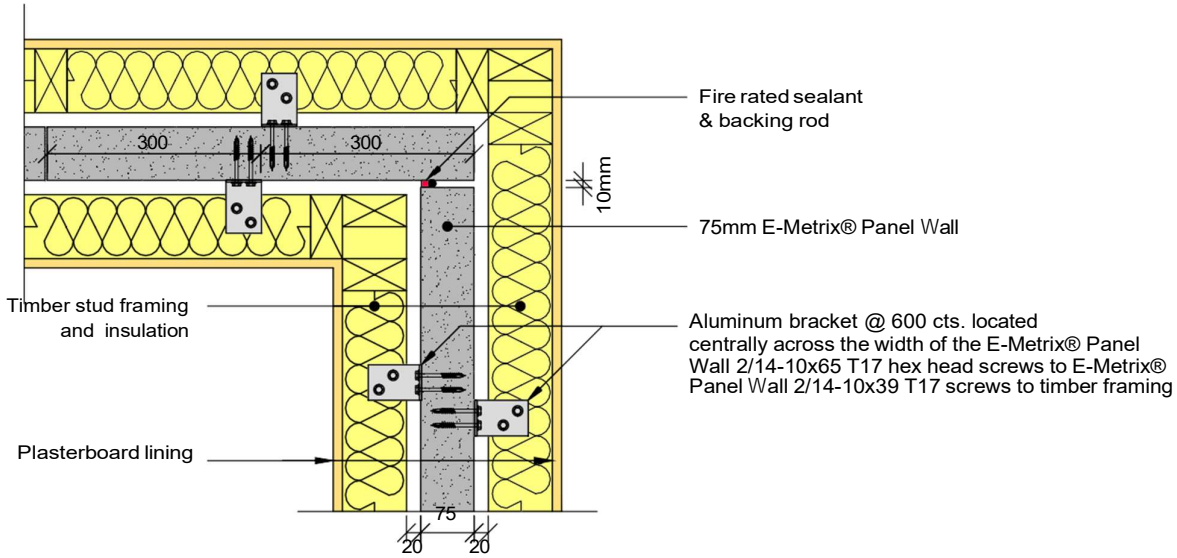



*Figure 11 – Corner control joint detail (plan view)*

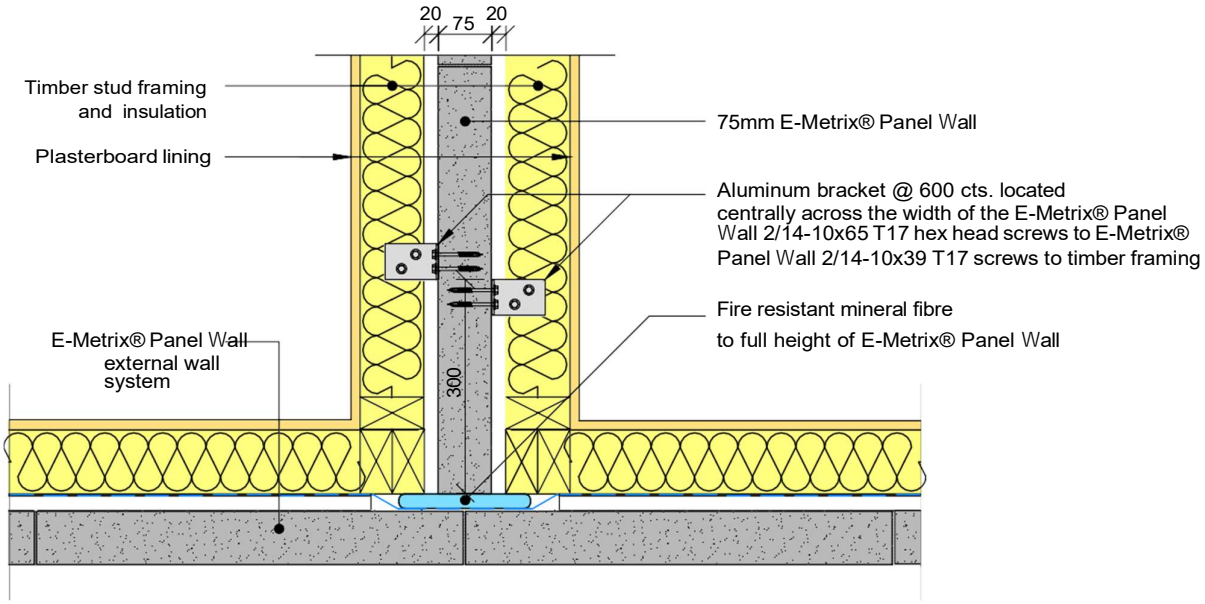



*Figure 12 – Party Wall and external wall intersection detail (plan view)*